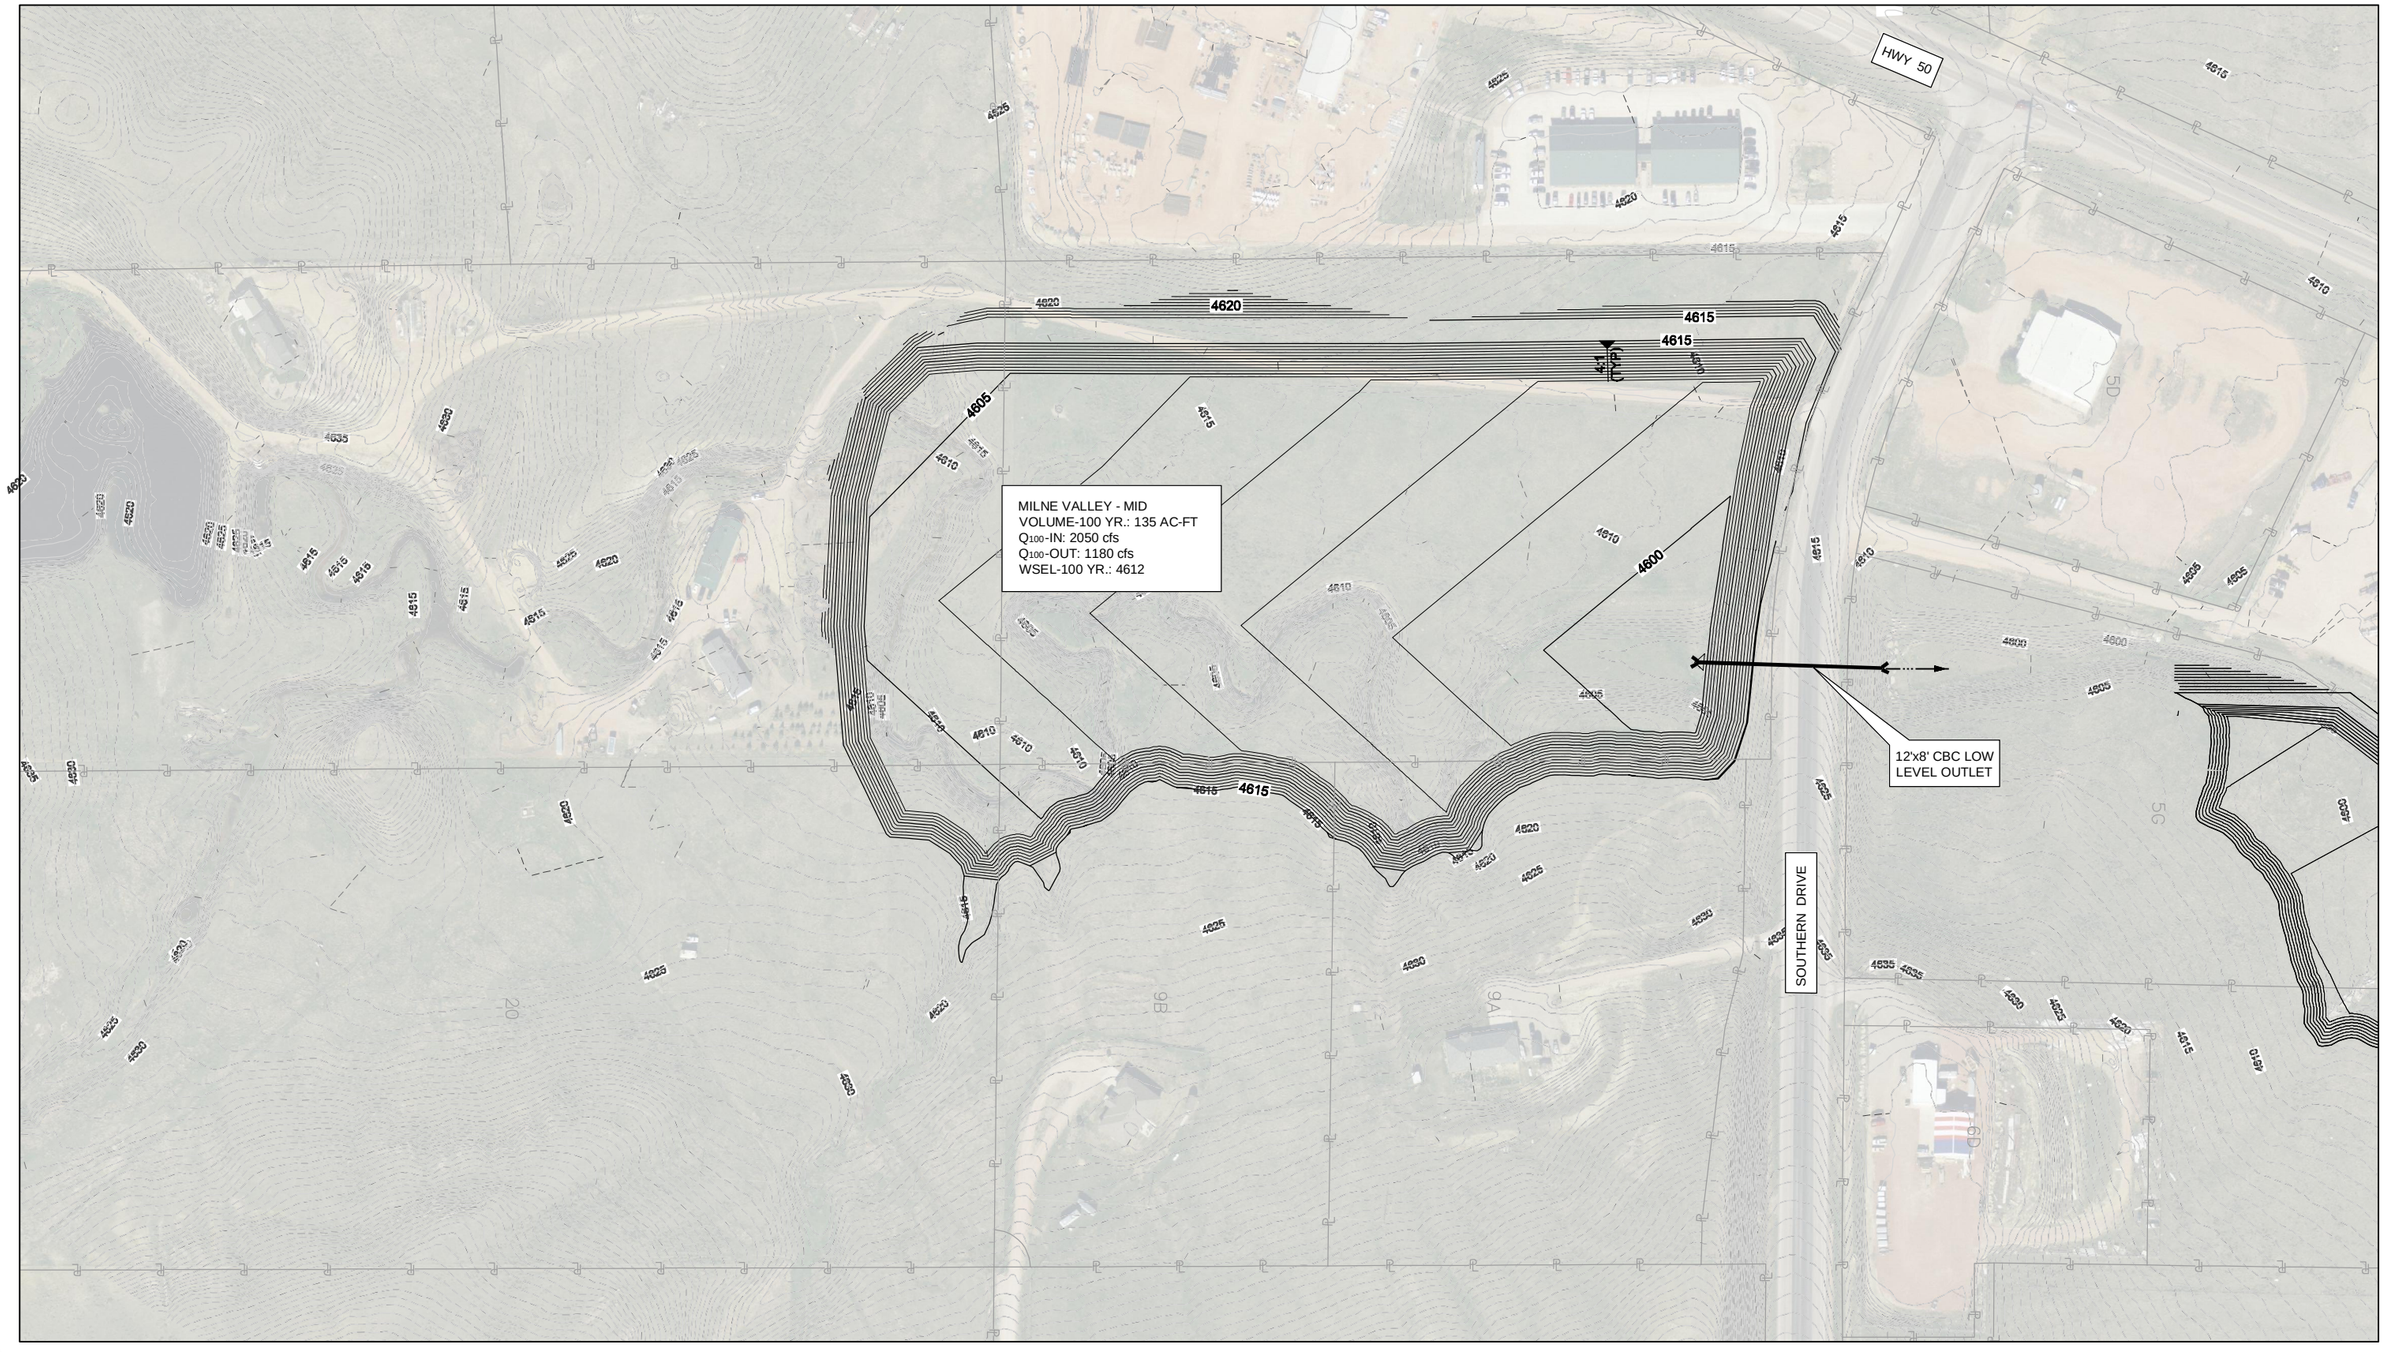

T:\Projects\22241173_Gillette_Stormwater\Sub_00\7.0_CAD_GIS\7.05_Working_Files\RJL-Pond Volumes\[GILLETTE].dwg [BAT]Milne Valley.dwg

NOTES:

1. GRADING ON POND BOTTOM SHALL PRESERVE NATURAL LOW FLOW CHANNEL.

ENERGY CAPITAL OF THE NATION
CITY OF GILLETTE, WYOMING

URS

N

0 100 200
FEET

Milne Valley - Mid Detention Conceptual Design

Milne Valley
(-)
AUGUST 2011

CITY OF GILLETTE
201 E. 5TH STREET, P.O. BOX 3003
GILLETTE, WYOMING 82717
(307) 686-5364

FIG. G-2