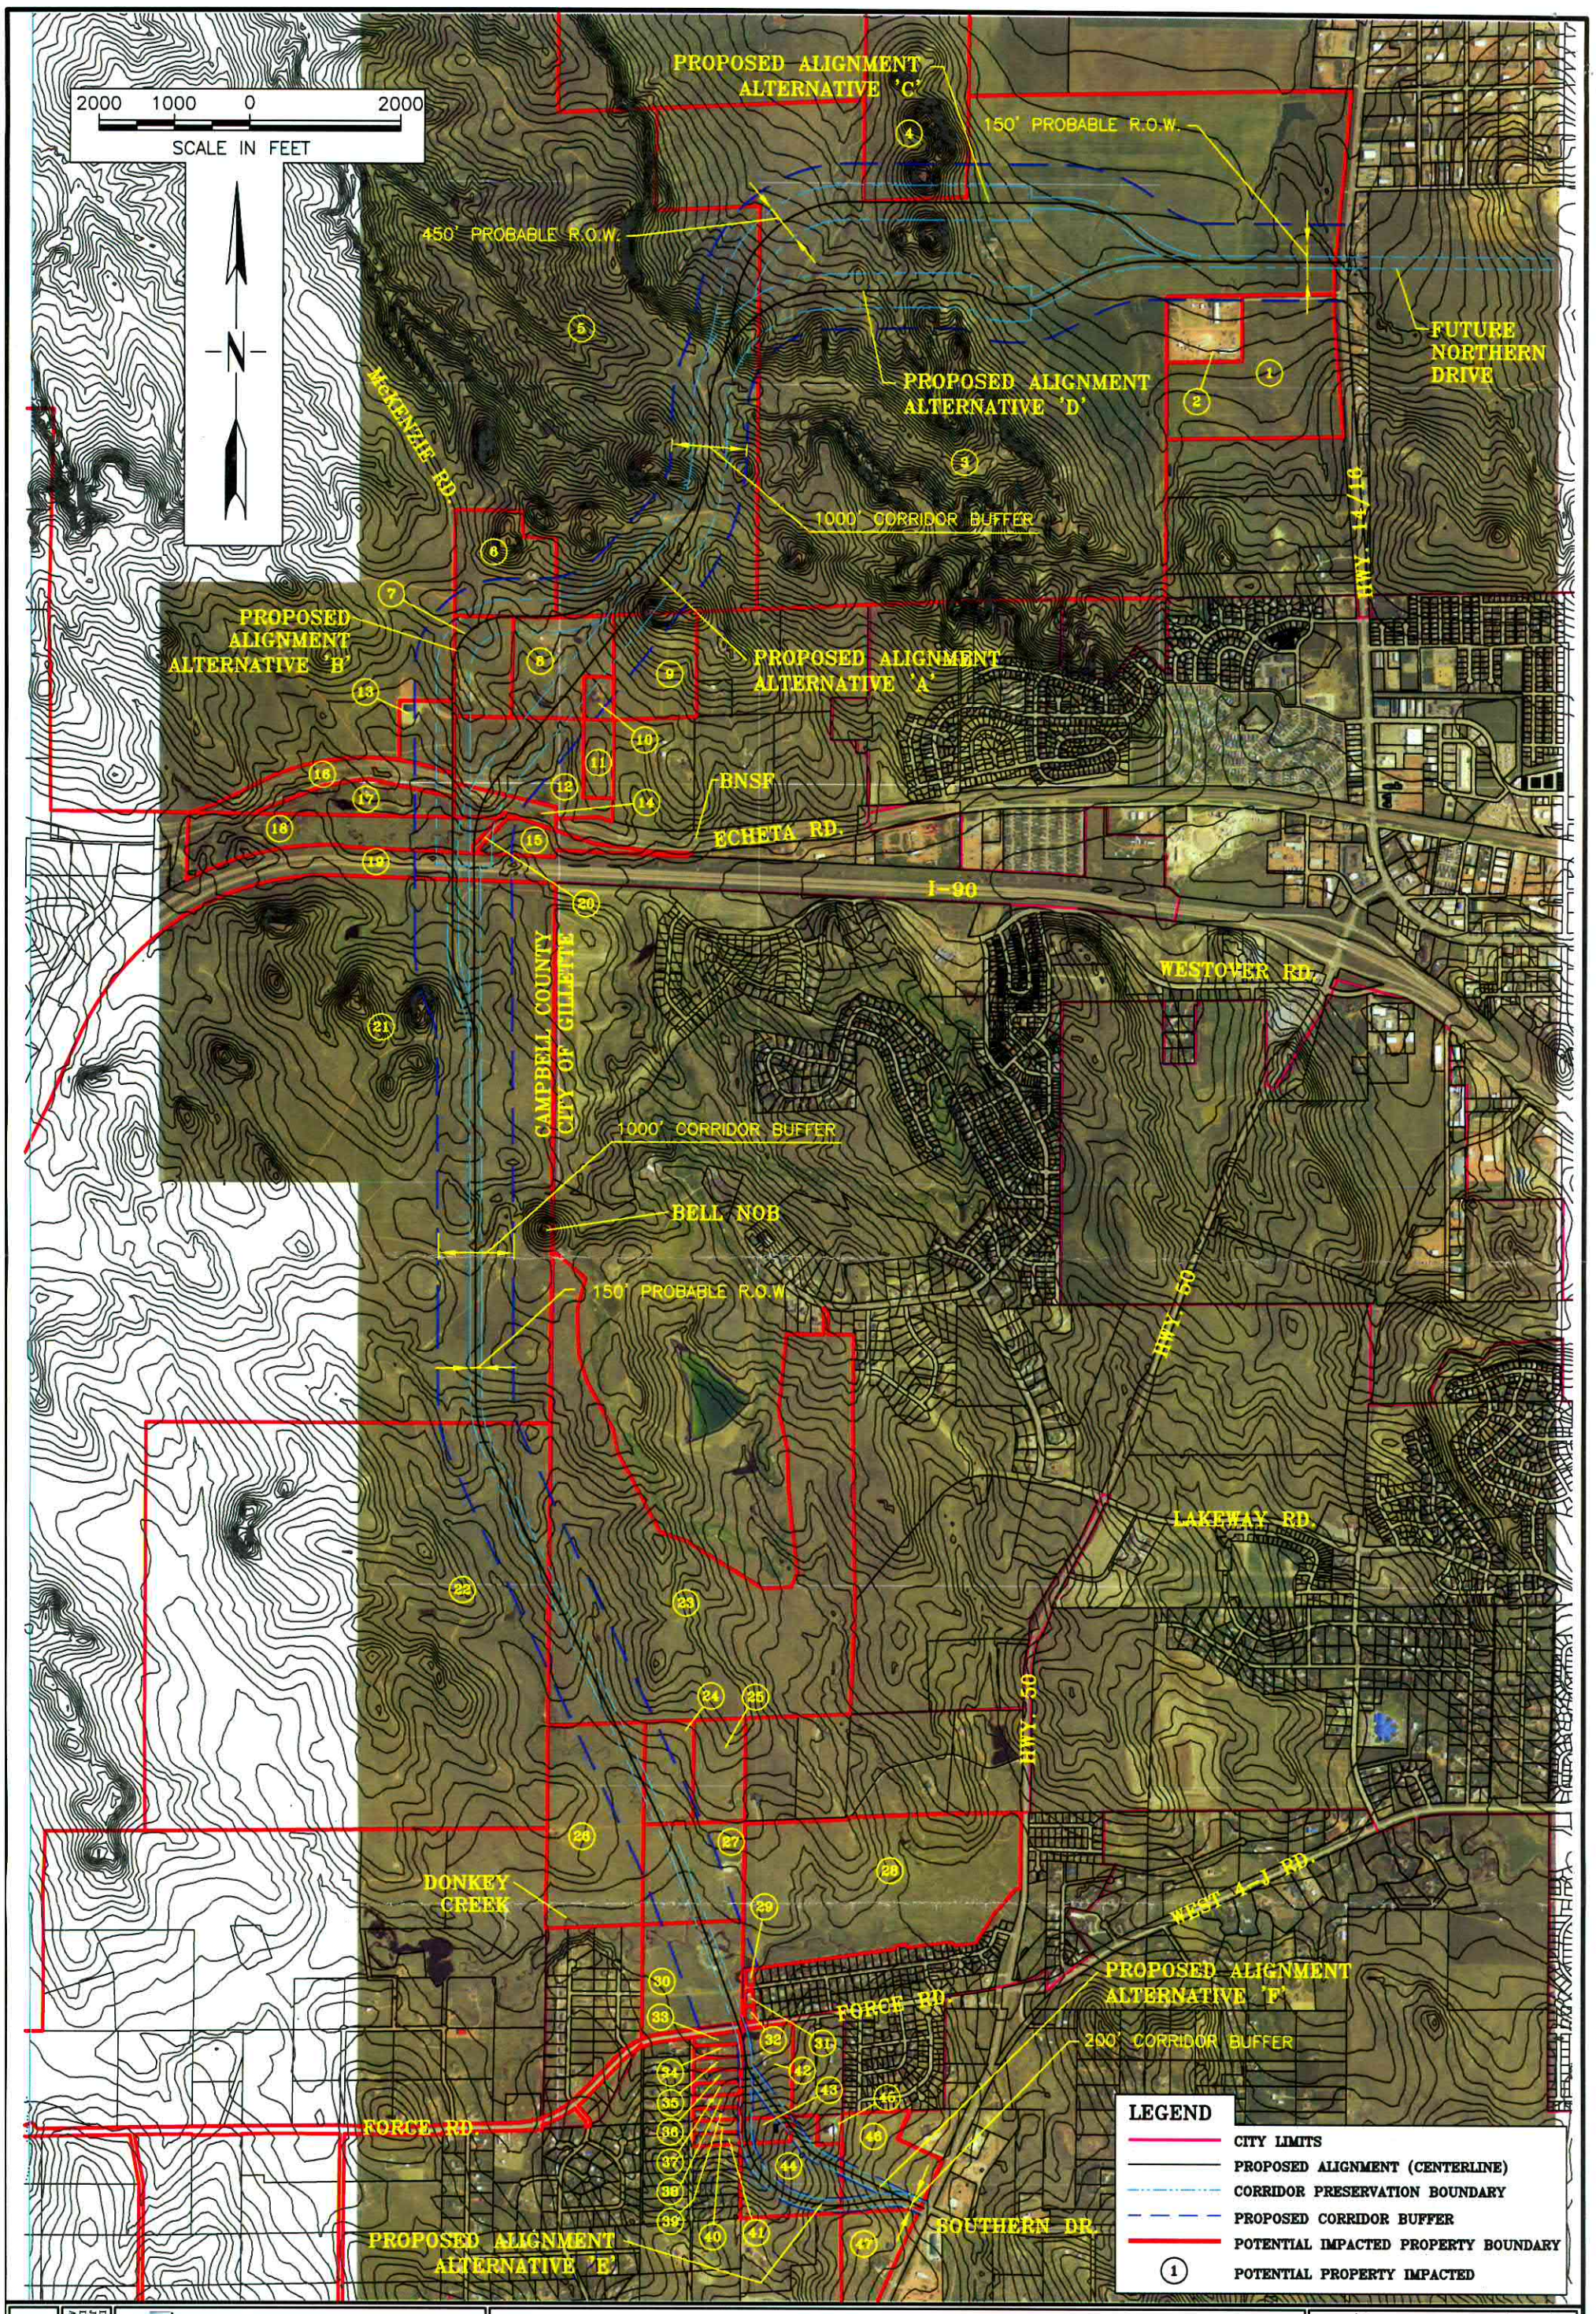

PRELIMINARY ALIGNMENT

1

DATE: 07/2011
JOB NO: 43328.011
DRAWN BY: JOG
APPROVED BY: JFP

MORRISON MAIERLE, INC.
An Employee-Owned Company
Engineers
Surveyors
Scientists
Planners
2200 Foothills Blvd. Suite A
Gillette, WY 82716
Phone: (307) 685-3780
Fax: (406) 685-3781

COPYRIGHT © MORRISON-MAIERLE, INC., 2011

WESTERN DRIVE CORRIDOR STUDY

PRELIMINARY ALIGNMENT

REV. #	REVISION DESCRIPTION	DATE	BY