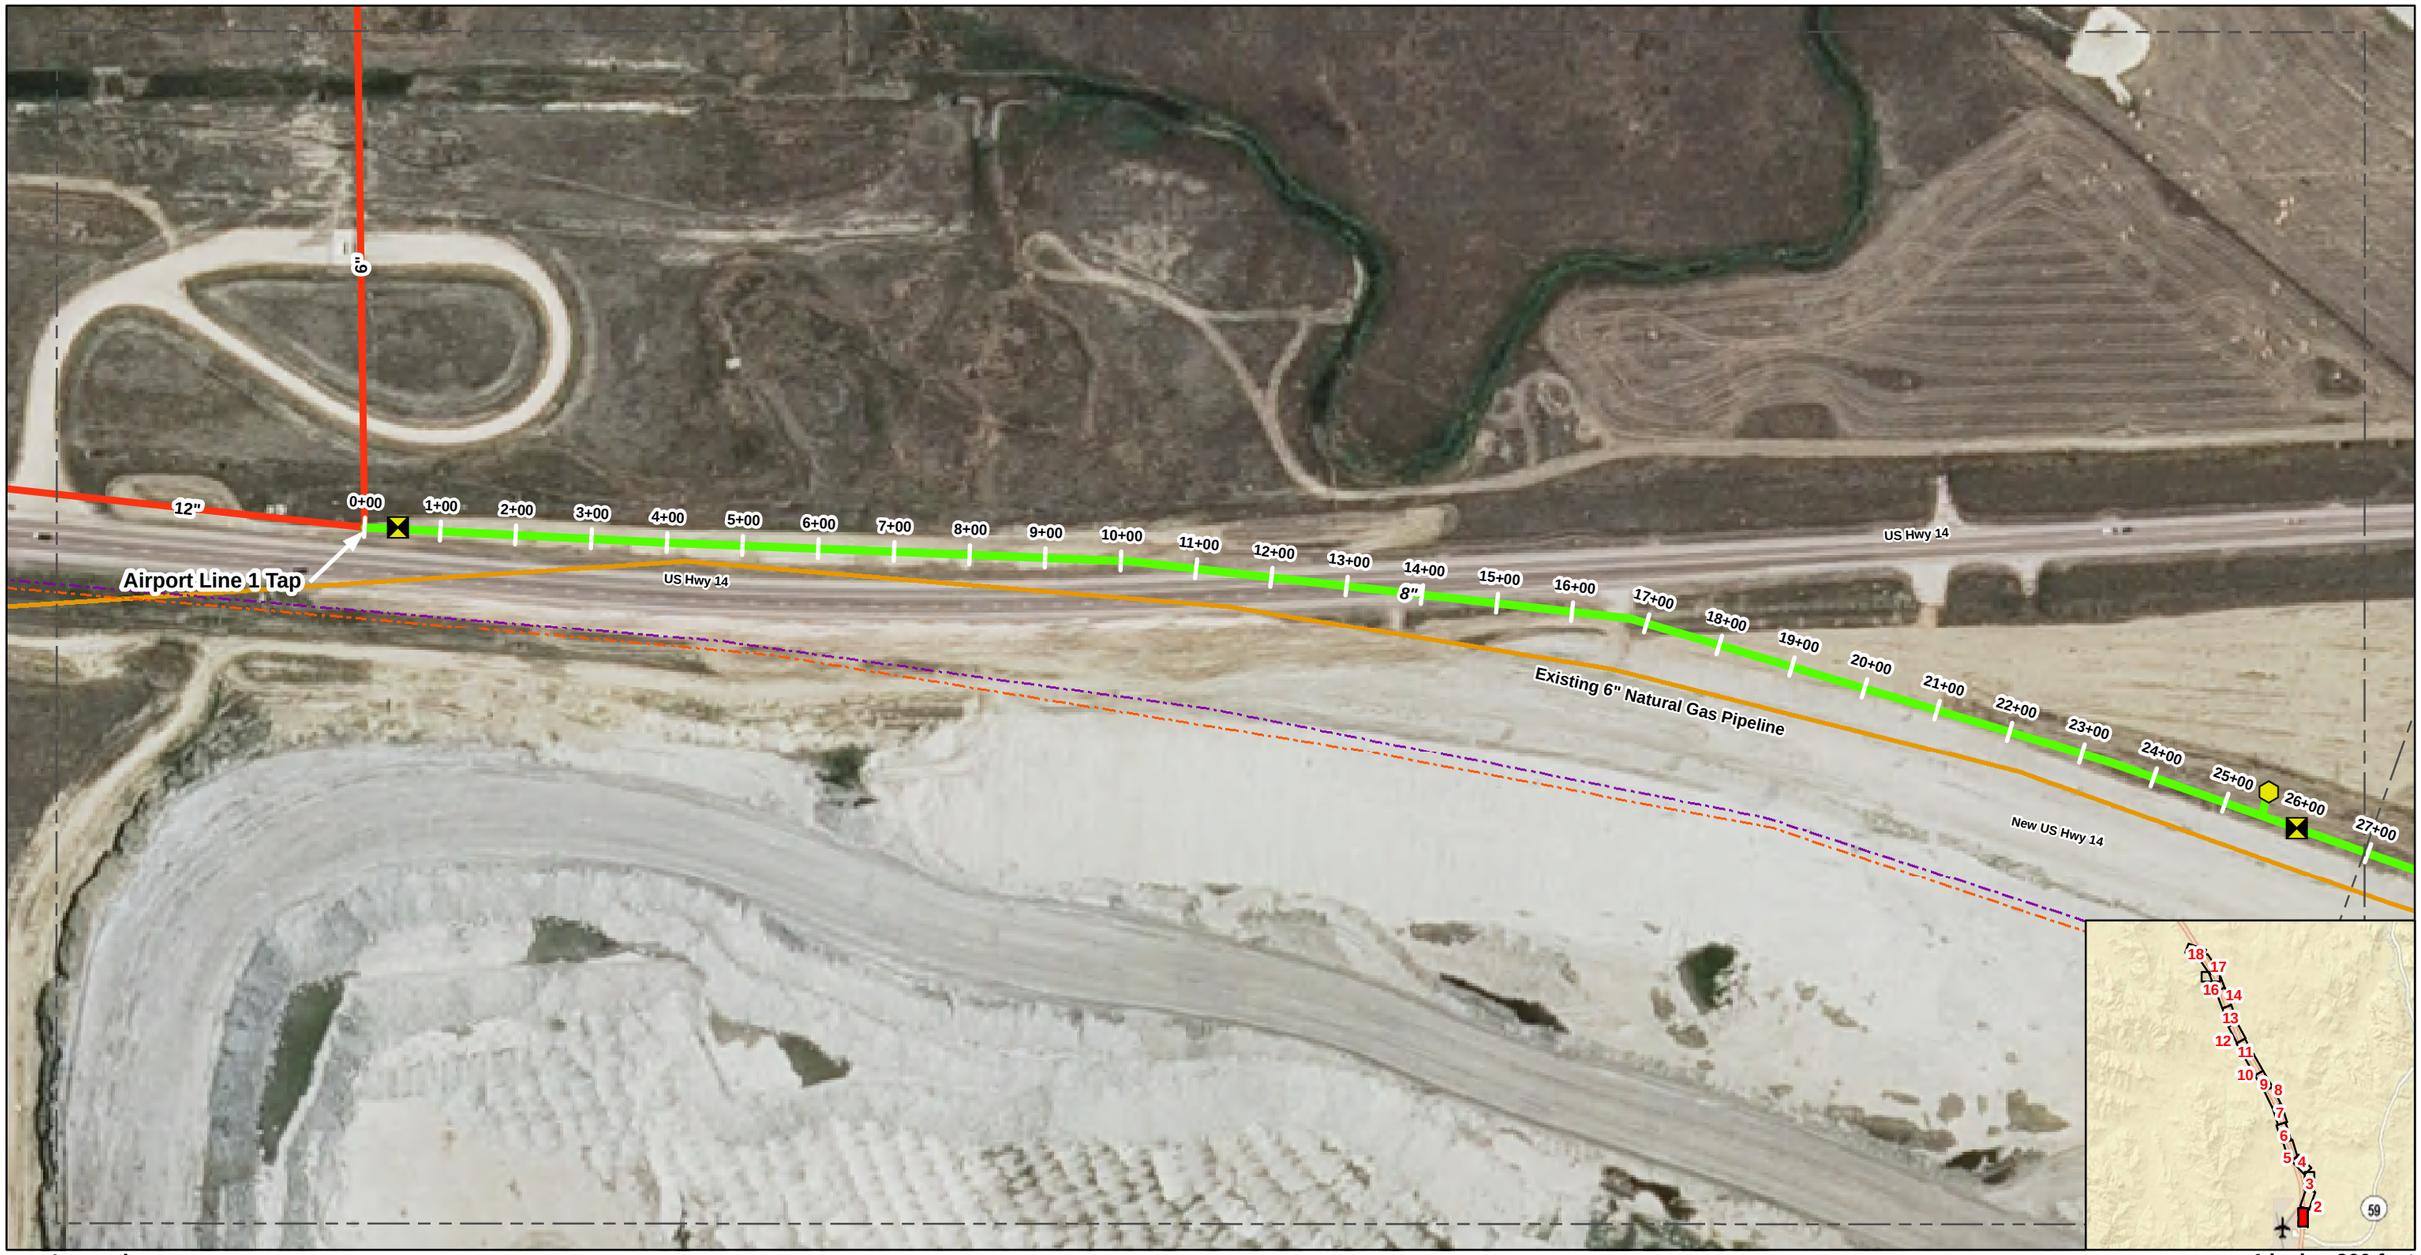

Legend

- New Participant Pipe

Special Construction

- Pipe Encasement
- Pipe Bore
- Pipe Crossing

New Participant Appurtenances

- Air/Vac Valve
- Altitude Valve
- Blowoff
- Chlorine Booster Station
- Isolation Valve
- New Master Meter
- New Pump Station
- New Storage Tank
- Existing Well Head
- Pump Station
- Existing Storage Tanks
- Airport Line 1
- Existing Collection Waterline
- Existing Distribution Waterline
- Other Utility Pipelines
- Sanitary Sewer
- Storm Drainage
- Overhead Power
- Overhead Telephone
- Underground Power
- Underground Telephone
- Potential Regional Participants
- Cities and Subdivisions
- Gillette City Limits
- Gillette Current Planning District
- Gillette Proposed Planning District
- Matchline

NOTE:
This layout map is based on available topographic information and indicates the approximate proposed waterline alignment. Easements, right-of-ways and property ownership have not been investigated along the route. Locations of all utilities, structures, drainage and natural features are only indicated where data was readily available and are approximate. No survey, utility locates, or underground investigation have been conducted. Data provided by USGS, State of Wyoming, Campbell County, City of Gillette, and ESRI.

1 inch = 200 feet

N

HDR
ONE COMPANY | *Many solutions*

Green Valley Line

Sheet **1** of 18

Gillette Regional System Participant Connections

MAY 2010

27+00 28+00 29+00 30+00 31+00 32+00 33+00 34+00 35+00 36+00 37+00 38+00 39+00 40+00 41+00 42+00 43+00 44+00 45+00 46+00 47+00 48+00 49+00 50+00 51+00 52+00 53+00 54+00 55+00 56+00 57+00

8"

Existing 6" Natural Gas Pipeline

New US Hwy 14

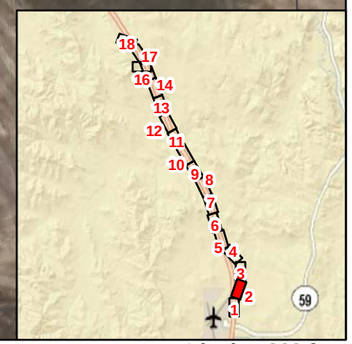

Legend

- New Participant Pipe
- **Special Construction**
  - Pipe Encasement
  - Pipe Bore
  - Pipe Crossing
- **New Participant Appurtenances**
  - Air/Vac Valve
  - Altitude Valve
  - Blowoff
  - Chlorine Booster Station
  - Isolation Valve
  - New Master Meter
  - New Pump Station
  - New Storage Tank
- Existing Well Head
- Pump Station
- Existing Storage Tanks
- Airport Line 1
- Existing Collection Waterline
- Existing Distribution Waterline
- Other Utility Pipelines
- Sanitary Sewer
- Storm Drainage
- Overhead Power
- Overhead Telephone
- Underground Power
- Underground Telephone
- Potential Regional Participants
- Cities and Subdivisions
- Gillette City Limits
- Gillette Current Planning District
- Gillette Proposed Planning District
- Matchline

NOTE:
This layout map is based on available topographic information and indicates the approximate proposed waterline alignment. Easements, right-of-ways and property ownership have not been investigated along the route. Locations of all utilities, structures, drainage and natural features are only indicated where data was readily available and are approximate. No survey, utility locates, or underground investigation have been conducted. Data provided by USGS, State of Wyoming, Campbell County, City of Gillette, and ESRI.

1 inch = 200 feet

N

Green Valley Line

Sheet **2** of 18

Gillette Regional System Participant Connections

MAY 2010

HDR
ONE COMPANY | *Many solutions*

Legend

- New Participant Pipe

Special Construction

- Pipe Encasement
- Pipe Bore
- Pipe Crossing

New Participant Appurtenances

- Air/Vac Valve
- Altitude Valve
- Blowoff
- Chlorine Booster Station
- Isolation Valve
- New Master Meter
- New Pump Station
- New Storage Tank
- Existing Well Head
- Pump Station
- Existing Storage Tanks
- Airport Line 1
- Existing Collection Waterline
- Existing Distribution Waterline
- Other Utility Pipelines
- Sanitary Sewer
- Storm Drainage
- Overhead Power
- Overhead Telephone
- Underground Power
- Underground Telephone
- Potential Regional Participants
- Cities and Subdivisions
- Gillette City Limits
- Gillette Current Planning District
- Gillette Proposed Planning District
- Matchline

NOTE:
This layout map is based on available topographic information and indicates the approximate proposed waterline alignment. Easements, right-of-ways and property ownership have not been investigated along the route. Locations of all utilities, structures, drainage and natural features are only indicated where data was readily available and are approximate. No survey, utility locates, or underground investigation have been conducted. Data provided by USGS, State of Wyoming, Campbell County, City of Gillette, and ESRI.

1 inch = 200 feet

N

Green Valley Line

Sheet **3** of 18

Gillette Regional System Participant Connections

MAY 2010

HDR
ONE COMPANY | *Many solutions*

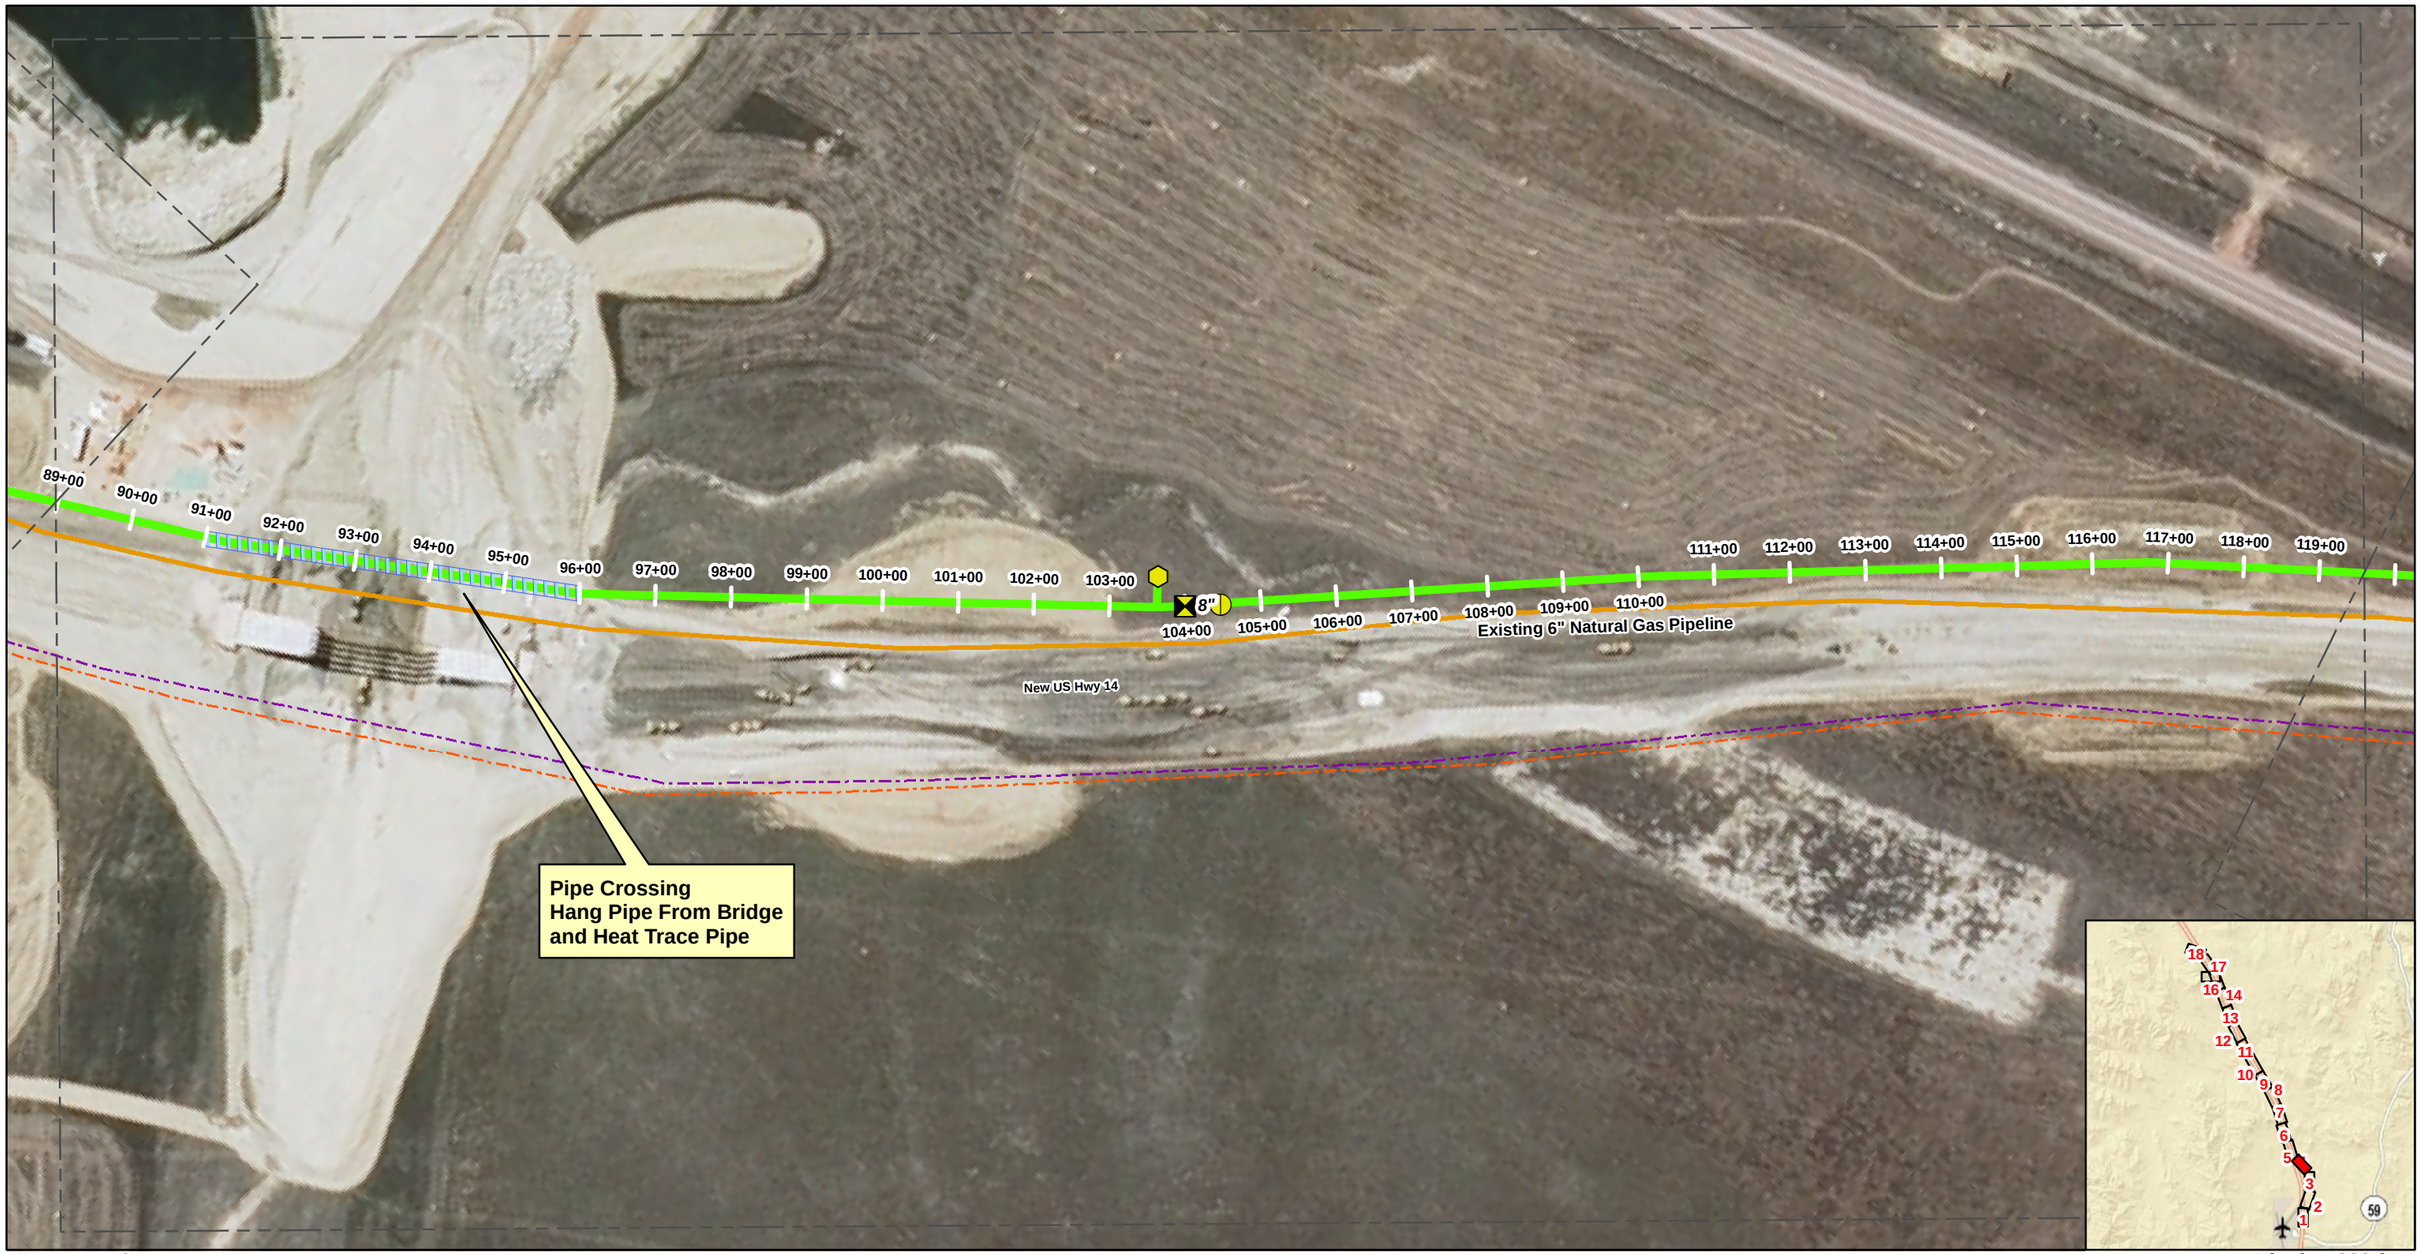

Legend

- New Participant Pipe
- **Special Construction**
  - Pipe Encasement
  - Pipe Bore
  - Pipe Crossing
- **New Participant Appurtenances**
  - Air/Vac Valve
  - Altitude Valve
  - Blowoff
  - Chlorine Booster Station
  - Isolation Valve
  - New Master Meter
  - New Pump Station
  - New Storage Tank
- Existing Well Head
- Pump Station
- Existing Storage Tanks
- Airport Line 1
- Existing Collection Waterline
- Existing Distribution Waterline
- Other Utility Pipelines
- Sanitary Sewer
- Storm Drainage
- Overhead Power
- Overhead Telephone
- Underground Power
- Underground Telephone
- Potential Regional Participants
- Cities and Subdivisions
- Gillette City Limits
- Gillette Current Planning District
- Gillette Proposed Planning District
- Matchline

NOTE:
This layout map is based on available topographic information and indicates the approximate proposed waterline alignment. Easements, right-of-ways and property ownership have not been investigated along the route. Locations of all utilities, structures, drainage and natural features are only indicated where data was readily available and are approximate. No survey, utility locates, or underground investigation have been conducted. Data provided by USGS, State of Wyoming, Campbell County, City of Gillette, and ESRI.

1 inch = 200 feet

N

HDR
ONE COMPANY | *Many solutions*

Green Valley Line

Sheet **4** of 18

Gillette Regional System Participant Connections

MAY 2010